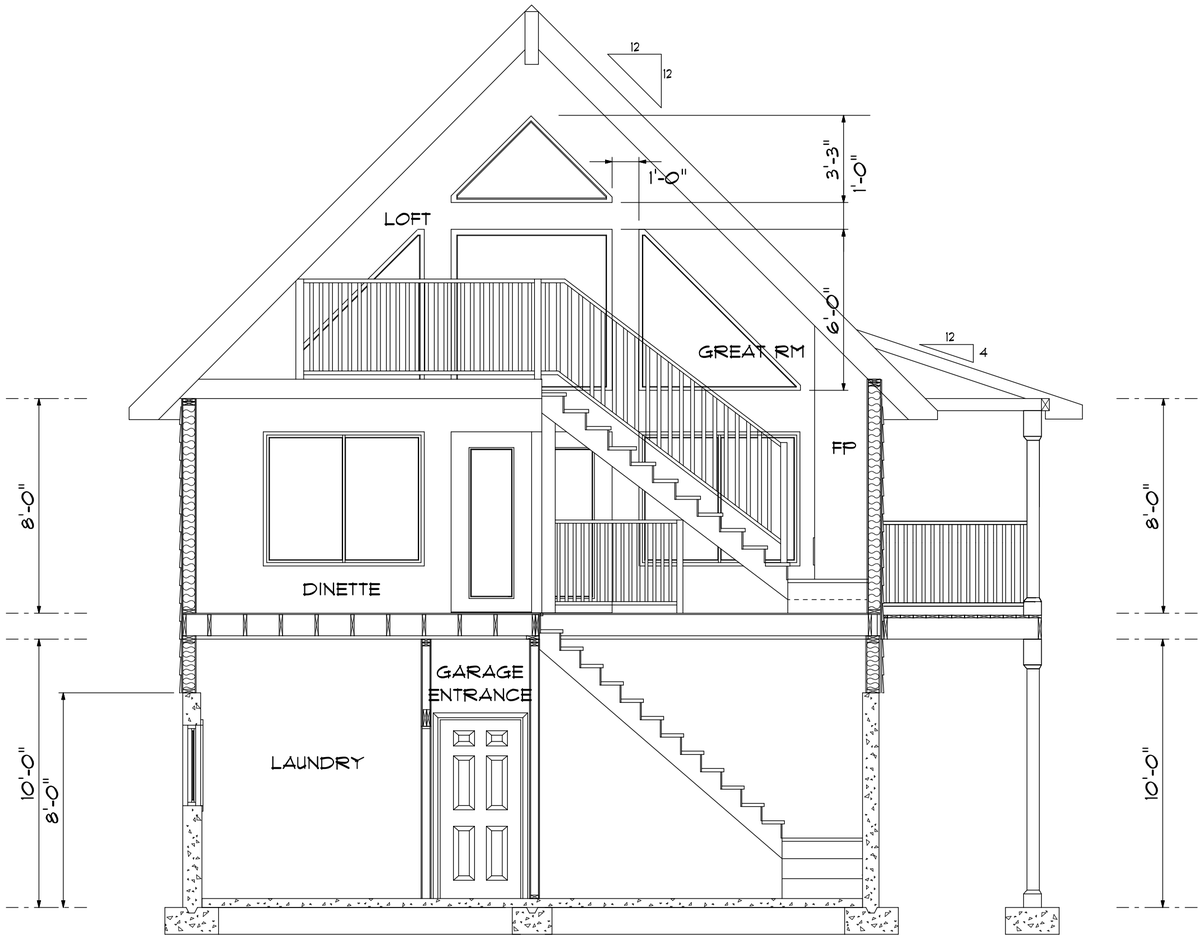

CROSS SECTION A-A

SCALE: 1/4" = 1'-0"

STANDARD STAIR DETAIL-NTS

MIN. STAIR LANDING 36"
4' MIN. AND 8' MAX RISER HEIGHT AND 9" MIN. TREAD
STAIR LANDING TO BE SAME WIDTH AS STAIR WIDTH
STAIRS WITH 4 OR MORE RISERS OR HIGHER THAN 30"
ABOVE GRADE OR FLOOR REQUIRE HAND RAIL.
HANDRAILS TO BE BETWEEN 34" AND 38" ABOVE STAIR NOSING
RAILS SPACING CAN NOT ALLOW 4" SPHERE TO PASS THROUGH

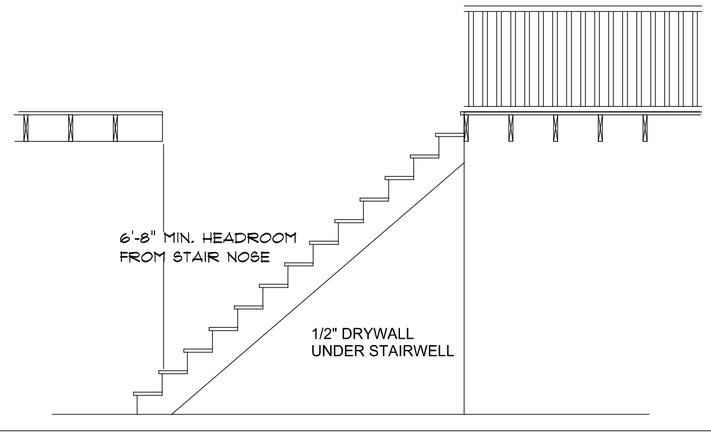

DETAILS

NTS

www.cabinsandsheds.com

These plans are the exclusive property of www.cabinsandsheds.com and are available for use, resell, reuse, ownership rights and modification through a special offer by cabinsandsheds.com to those who purchase plans as a collections from cabinsandsheds.com. All other reproduction and/or use is prohibited

IT IS THE RESPONSIBILITY OF THE PURCHASER/BUILDER OF THIS PLAN TO INSURE THAT ALL LOCAL BUILDING CODES AND REQUIREMENTS ARE MET. (STRUCTURAL, SEISMIC, SNOW, WIND, HVAC, ELECTRICAL ETC.)

SECTION AND DETAILS

SINGLE USE FOR:

cabinsandsheds

SCALE 1/4" = 1'-0"
DATE July 31, 2008
DRAWING NUMBER SHEET 5

APPROVED
DRAWN BY
REVISED

PLAN NAME: CABIN 1